PARTER

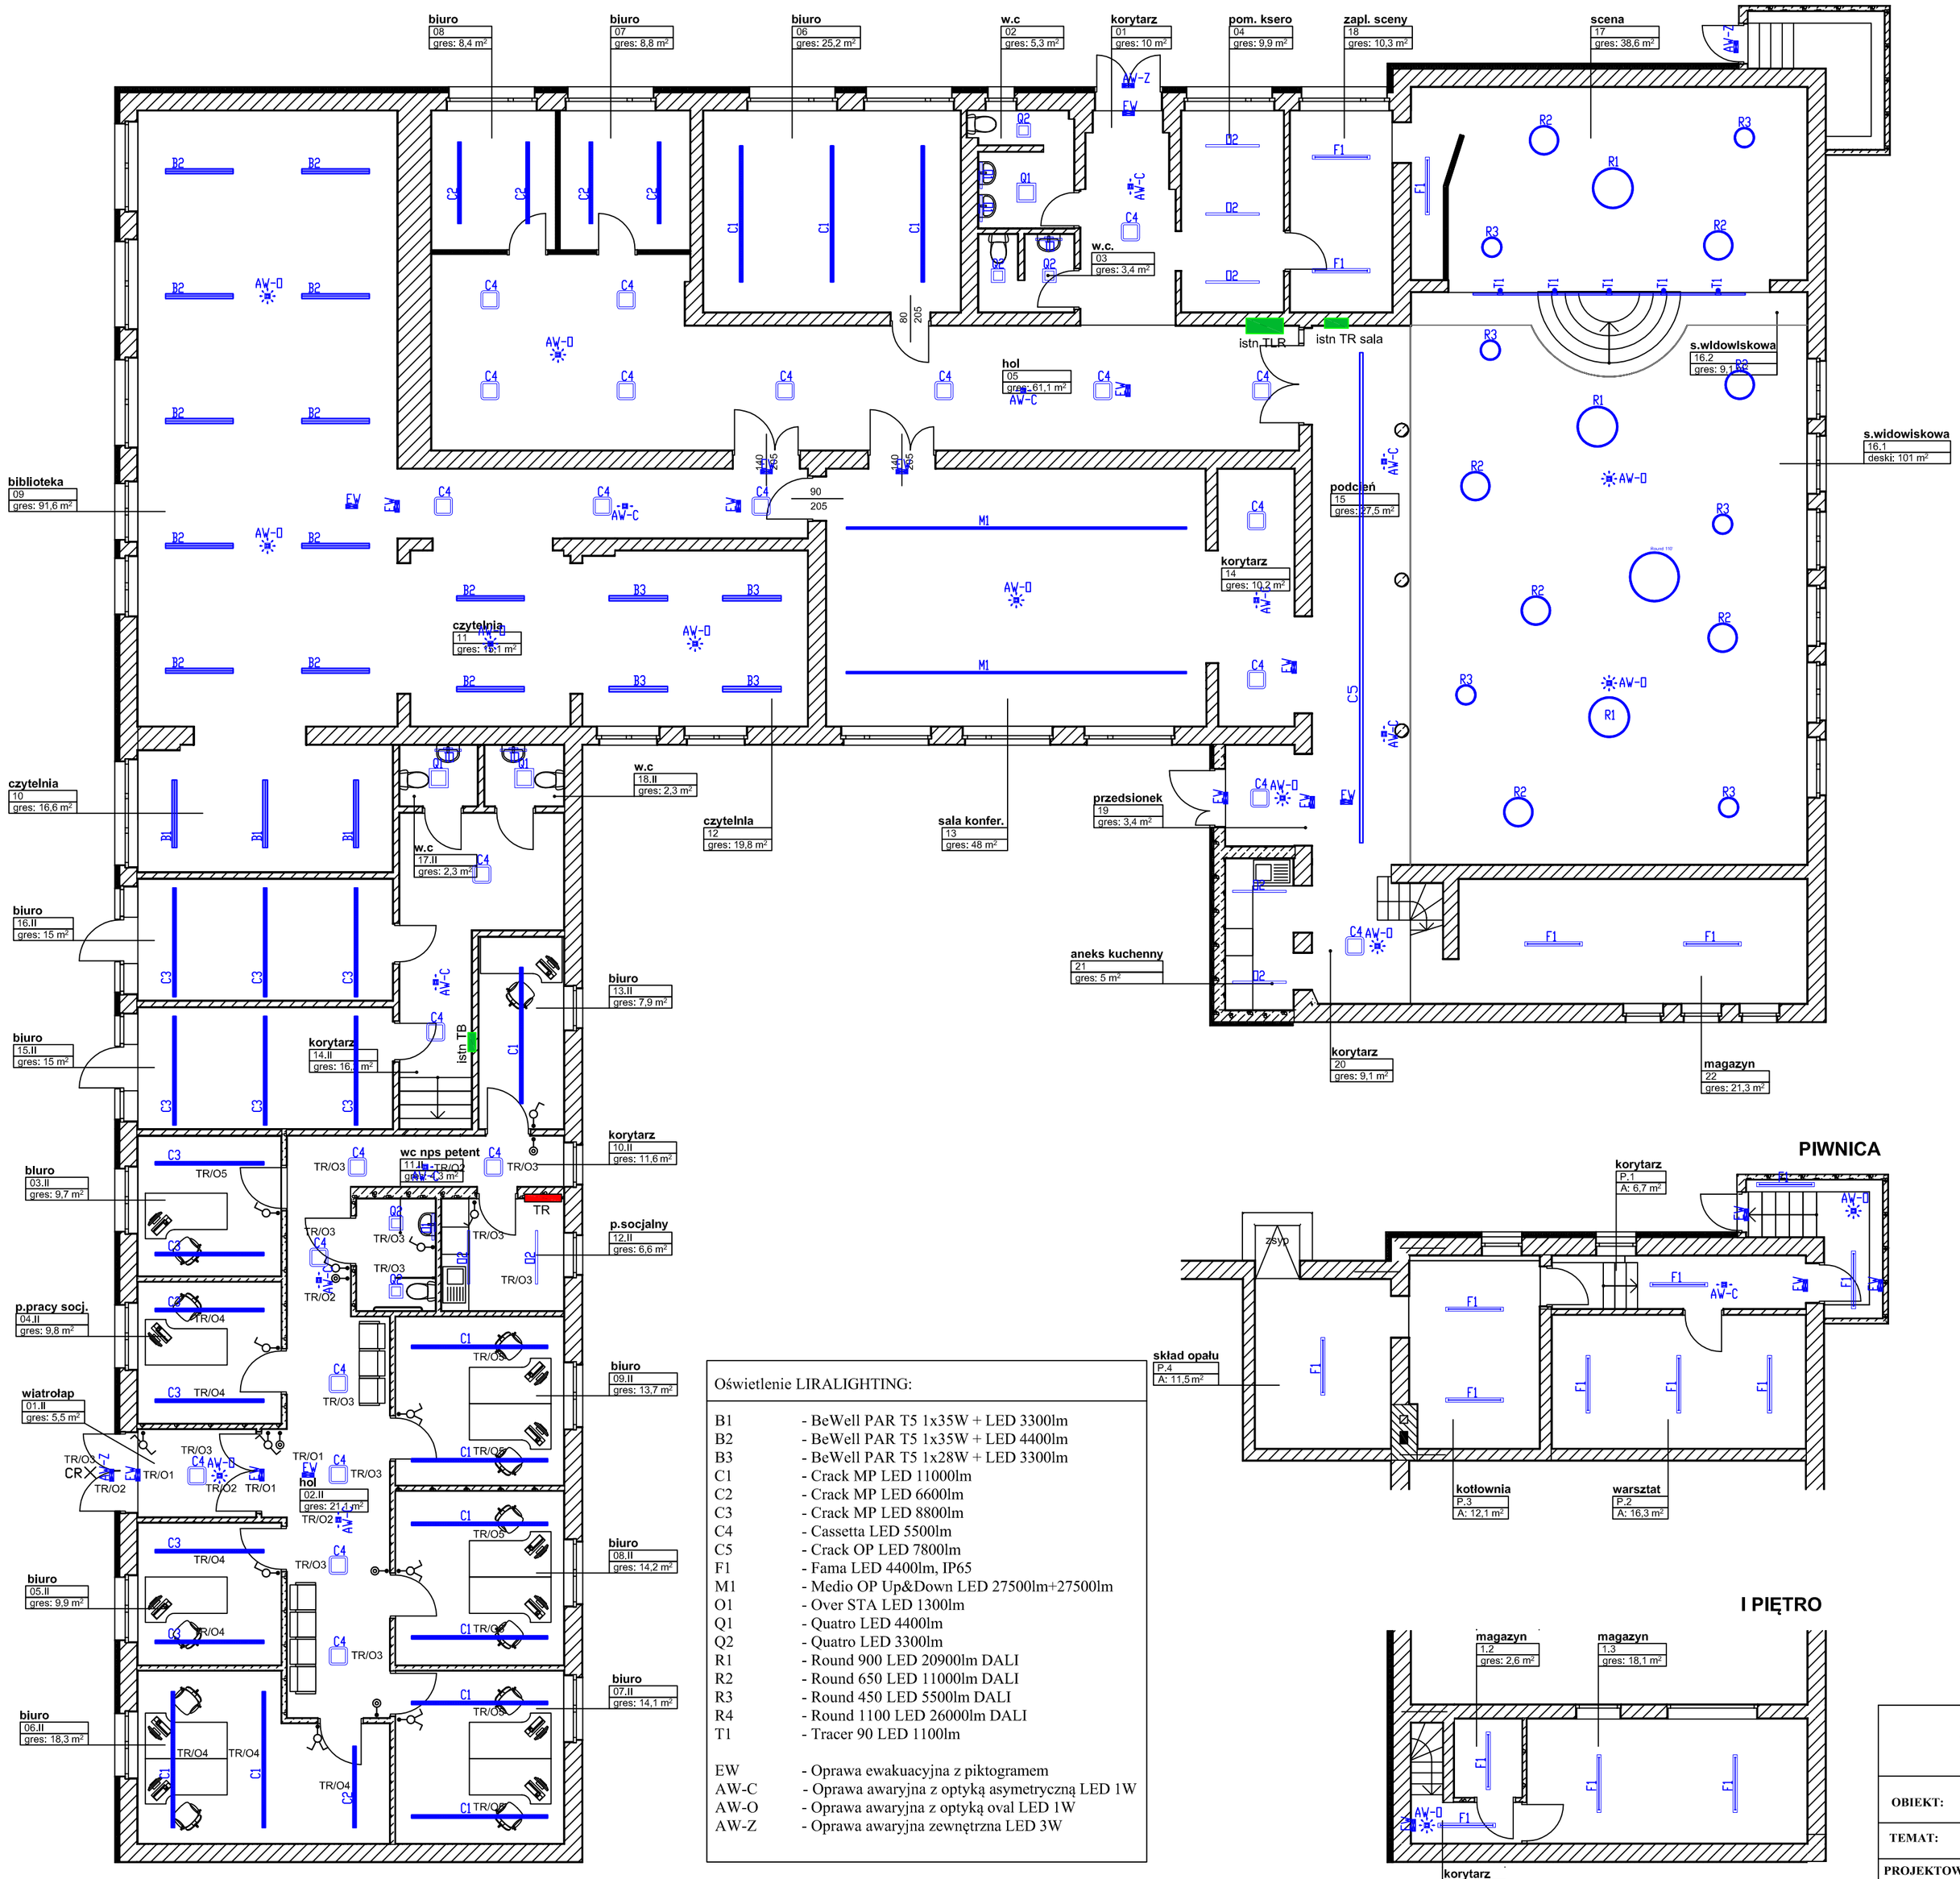

PIWNICA

I PIĘTRO

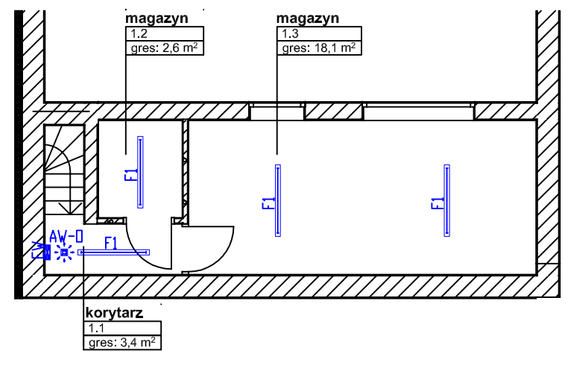

Oświetlenie LIRALIGHTING:

B1	- BeWell PAR T5 1x35W + LED 3300lm
B2	- BeWell PAR T5 1x35W + LED 4400lm
B3	- BeWell PAR T5 1x28W + LED 3300lm
C1	- Crack MP LED 11000lm
C2	- Crack MP LED 6600lm
C3	- Crack MP LED 8800lm
C4	- Cassetta LED 5500lm
C5	- Crack OP LED 7800lm
F1	- Fama LED 4400lm, IP65
M1	- Medio OP Up&Down LED 27500lm+27500lm
O1	- Over STA LED 1300lm
Q1	- Quatro LED 4400lm
Q2	- Quatro LED 3300lm
R1	- Round 900 LED 20900lm DALI
R2	- Round 650 LED 11000lm DALI
R3	- Round 450 LED 5500lm DALI
R4	- Round 1100 LED 26000lm DALI
T1	- Tracer 90 LED 1100lm
EW	- Oprawa ewakuacyjna z piktogramem
AW-C	- Oprawa awaryjna z optyką asymetryczną LED 1W
AW-O	- Oprawa awaryjna z optyką oval LED 1W
AW-Z	- Oprawa awaryjna zewnętrzna LED 3W

Projektowanie Instalacji i Sieci Elektroenergetycznych
Tomasz Chełstowski 14-100 Ostróda ul. Graniczna 21
tel. 0-89 646-39-73, 609-092-636 e-mail: tomche@wp.pl

OBIEKT:	Budynek Miłakowskiego Domu Kultury 14-310 Miłakowo ul. Olsztyńska 16 dz. nr: 563/2	**Branża: ELEKTRYCZNA** **Skala: 1:100**
TEMAT:	PROJEKT TERMOMODENIZACJI BUDYNKU	**Nr rys.: E-1** **Data: 12.2016r.**
PROJEKTOWAŁ:	Marian Własa upr. bud. 173/94/OL	
OPRACOWAŁ:	Tomasz Chełstowski IRSEP 109/99/OL	
SPRAWDZIŁ:	Jarosław Koper upr. bud. WAM/0137/PWOE/05	

Firma PIiSE używa oprogramowania CorelDraw 12.0 nr DR12WRX-1857989-QFV/ AutoCAD 2010LT nr 352-07324590